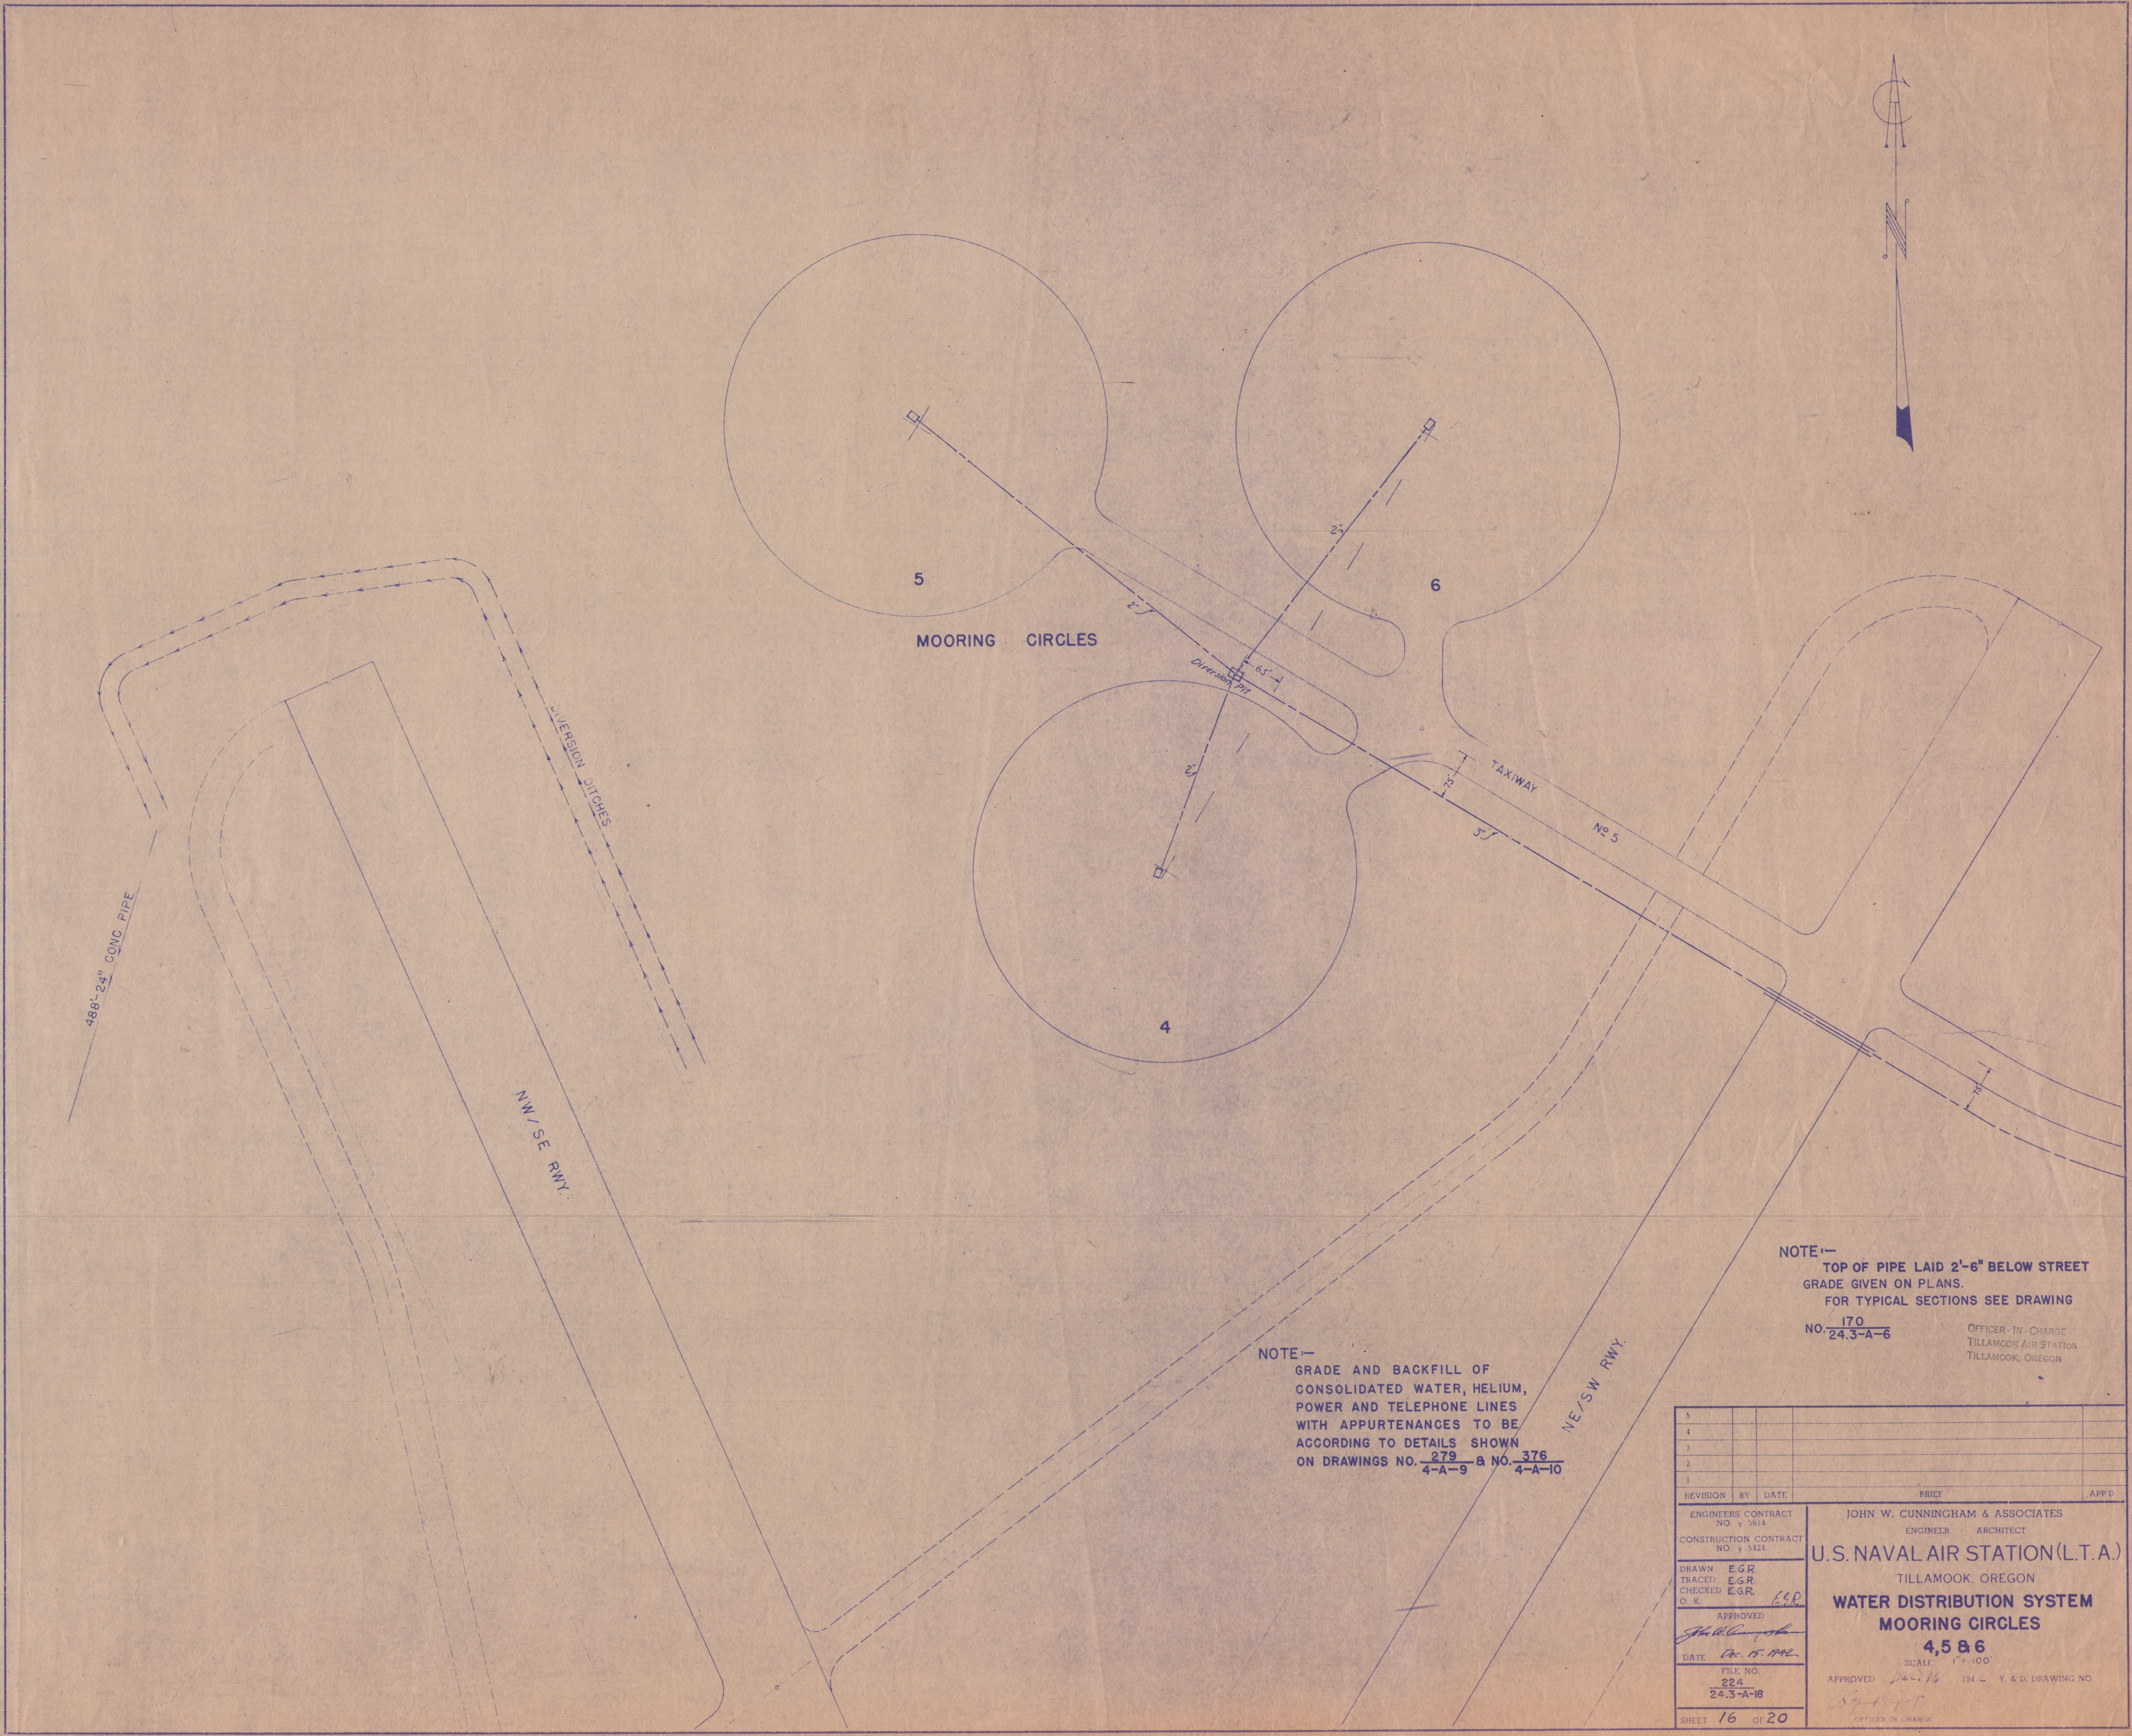

NOTE:—
TOP OF PIPE LAID 2'-6" BELOW STREET
GRADE GIVEN ON PLANS.
FOR TYPICAL SECTIONS SEE DRAWING
NO. 170 / 24.3-A-6

OFFICER - IN - CHARGE
TILLAMOOK AIR STATION
TILLAMOOK, OREGON

NOTE:—
GRADE AND BACKFILL OF CONSOLIDATED WATER, HELIUM, POWER AND TELEPHONE LINES WITH APPURTENANCES TO BE ACCORDING TO DETAILS SHOWN ON DRAWINGS NO. 279 / 4-A-9 & NO. 376 / 4-A-10

REVISION	BY	DATE	BRIEF	APP'D
5				
4				
3				
2				
1				

ENGINEERS CONTRACT NO. y 5614
CONSTRUCTION CONTRACT NO. y 5424

DRAWN E.G.R.
TRACED E.G.R.
CHECKED E.G.R.
O. K. E.G.R.

APPROVED
John W. Cunningham
DATE Dec. 15. 1942

FILE NO. 224 / 24.3-A-18

SHEET 16 OF 20

JOHN W. CUNNINGHAM & ASSOCIATES
ENGINEER ARCHITECT

U.S. NAVAL AIR STATION (L.T.A.)

TILLAMOOK, OREGON

WATER DISTRIBUTION SYSTEM MOORING CIRCLES 4,5 & 6

SCALE 1" = 100'

APPROVED Dec. 16 194_ Y. & D. DRAWING NO.

OFFICER IN CHARGE